Weather Shield®

Classic Series™

Hinged Patio Doors

CROSS SECTION DETAILS

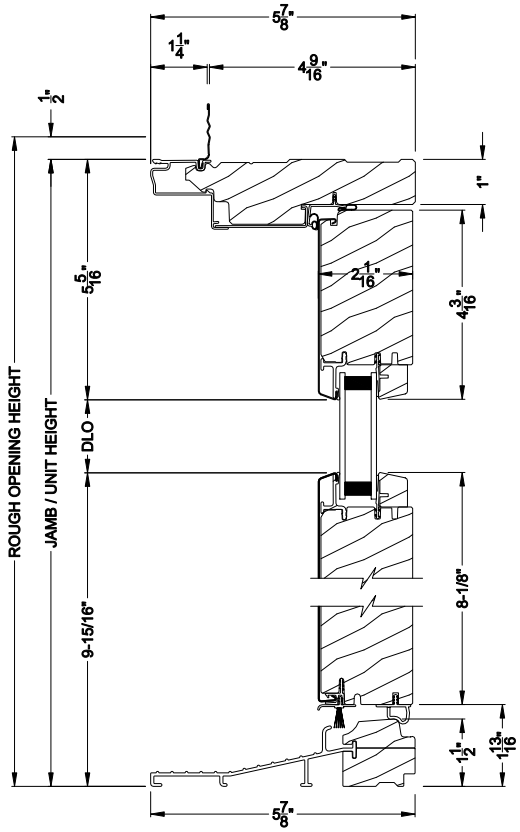

CLASSIC SERIES INSWING DOOR
Vertical Section

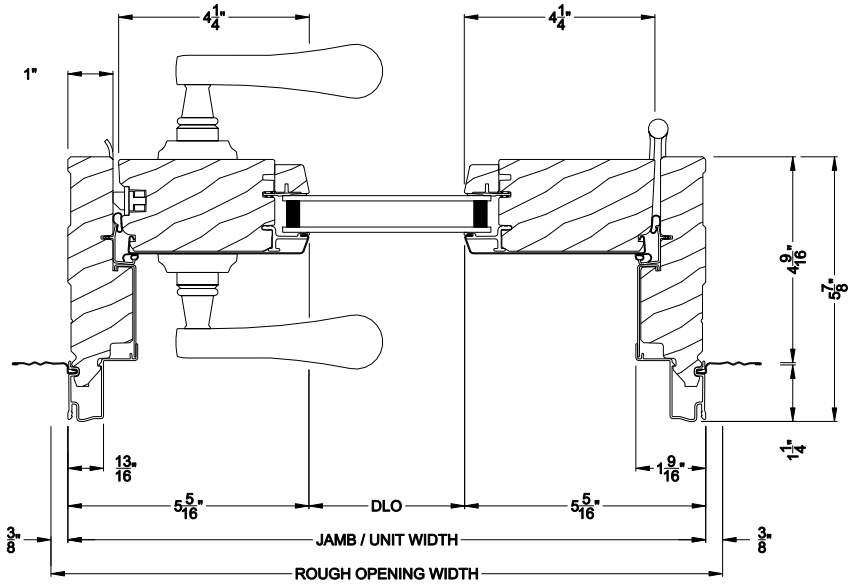

CLASSIC SERIES INSWING DOOR
Horizontal Section - Single Door

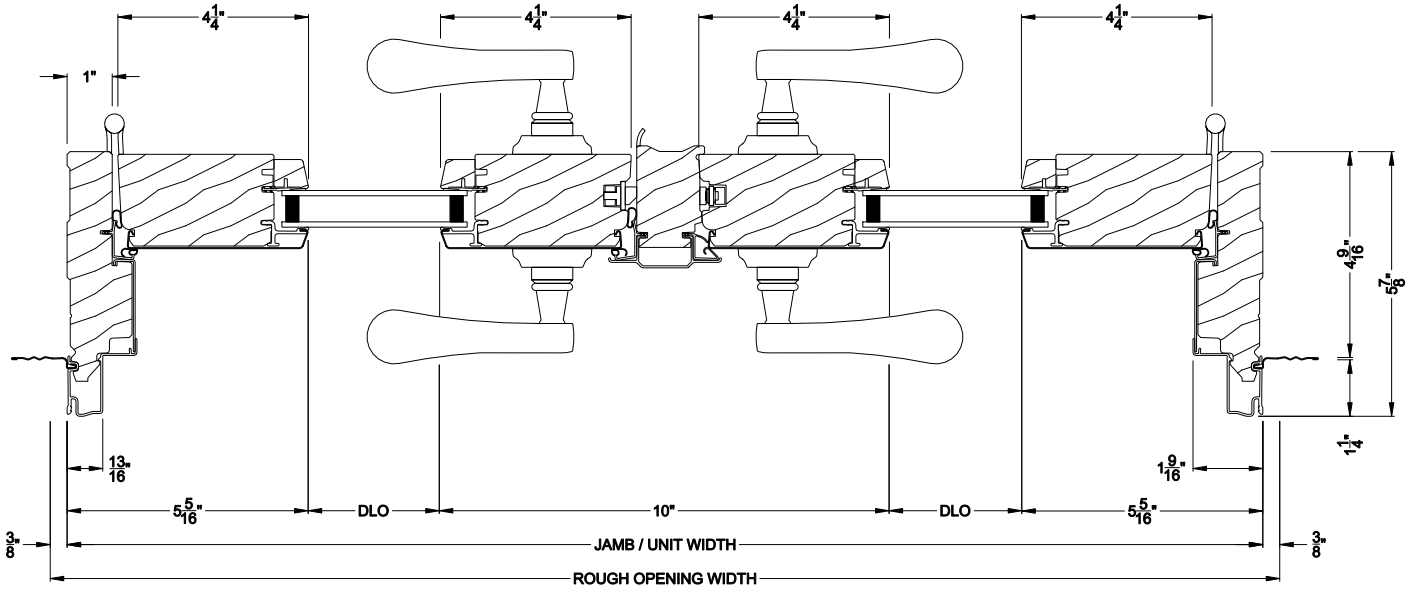

CLASSIC SERIES INSWING DOOR
Horizontal Section - Double Door

Note: All dimensions are approximate. Weather Shield reserves the right to change specifications without notice.

Weather Shield®

Classic Series™

Hinged Patio Doors

CROSS SECTION DETAILS

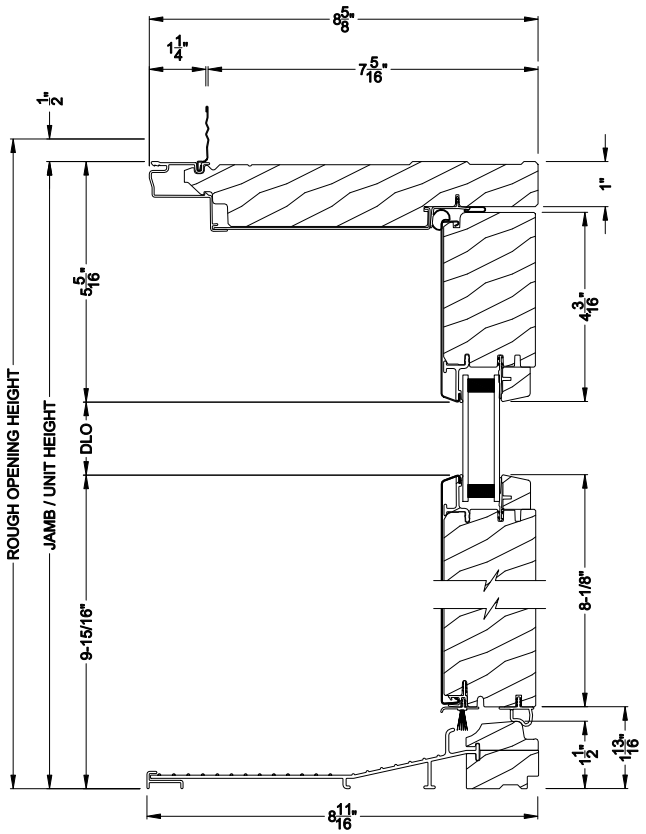

CLASSIC INSWING DOOR

Vertical Section - 7-5/16" jamb (max)

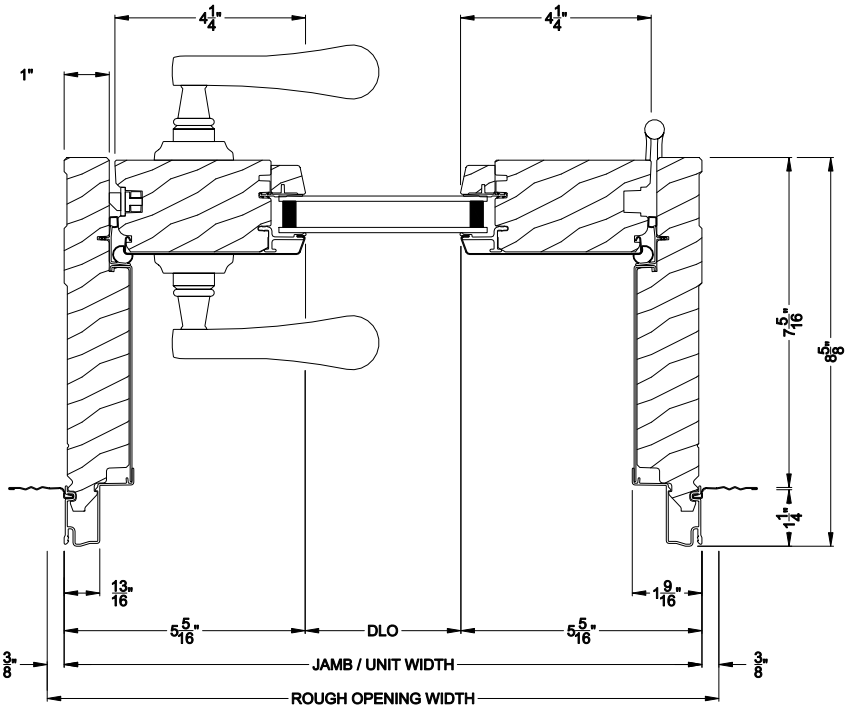

CLASSIC INSWING DOOR

Horizontal Section - Single Door - 7-5/16" jamb (max)

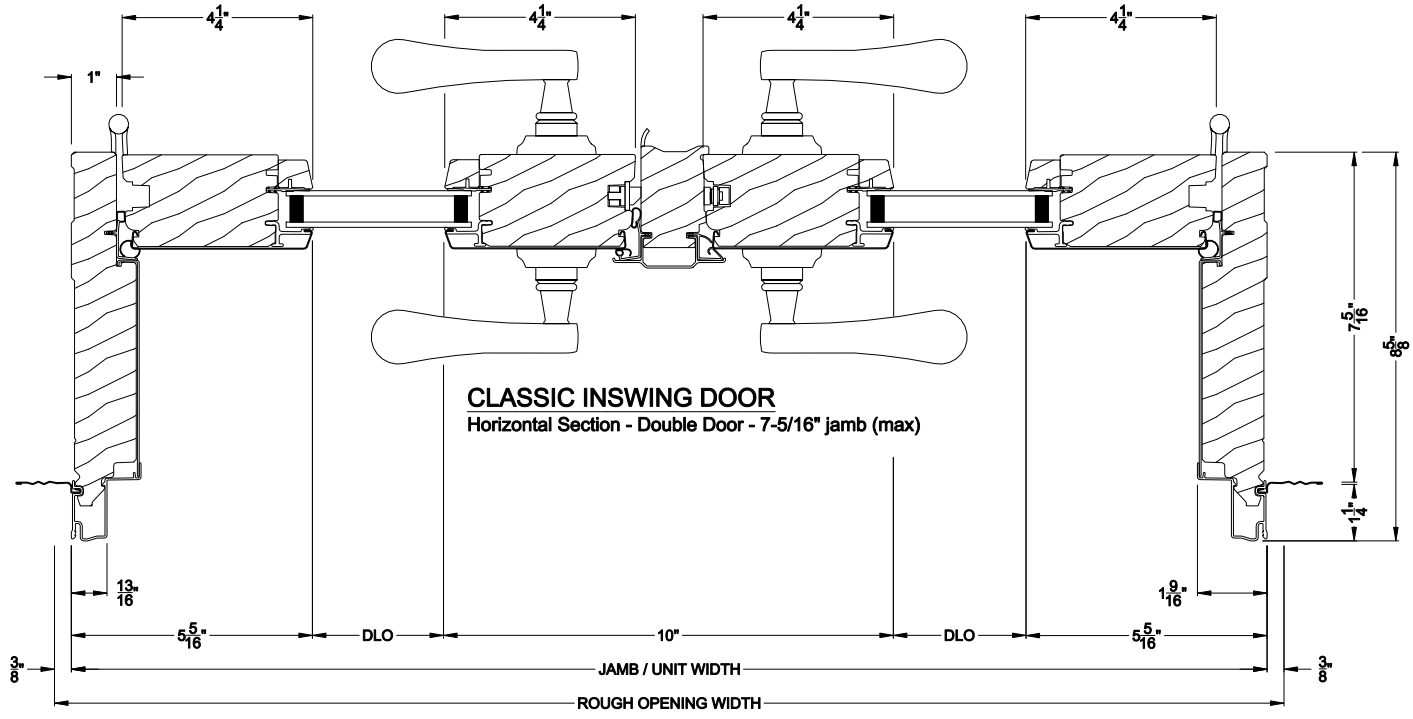

CLASSIC INSWING DOOR

Horizontal Section - Double Door - 7-5/16" jamb (max)

Note: All dimensions are approximate. Weather Shield reserves the right to change specifications without notice.

Weather Shield®

Classic Series™

Hinged Patio Doors

CROSS SECTION DETAILS

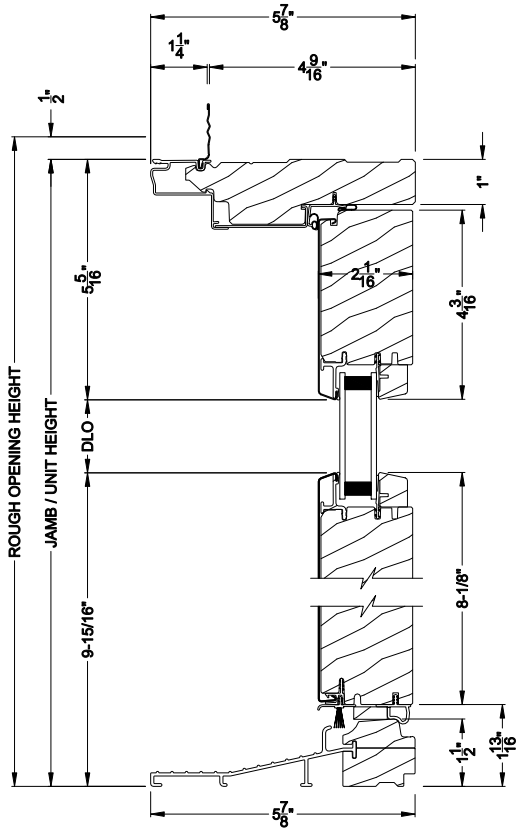

CLASSIC SERIES INSWING DOOR

Vertical Section - Stationary

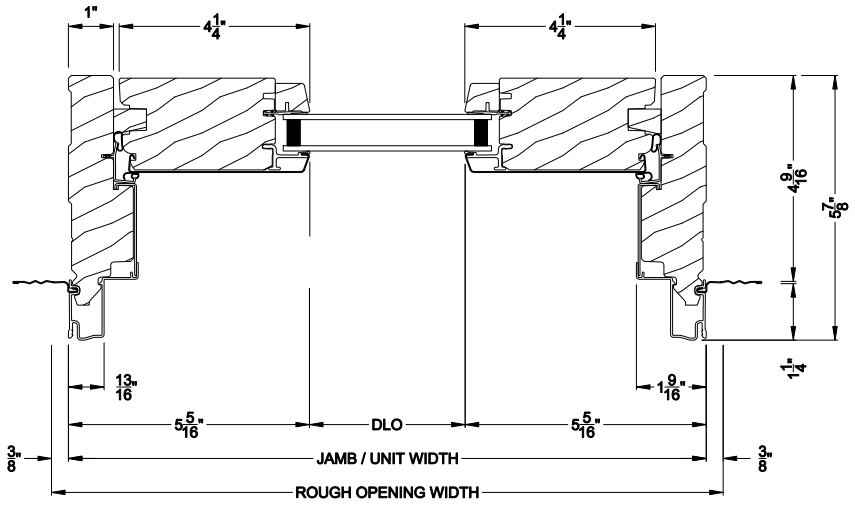

CLASSIC SERIES INSWING DOOR

Horizontal Section - Stationary

Note: All dimensions are approximate. Weather Shield reserves the right to change specifications without notice.